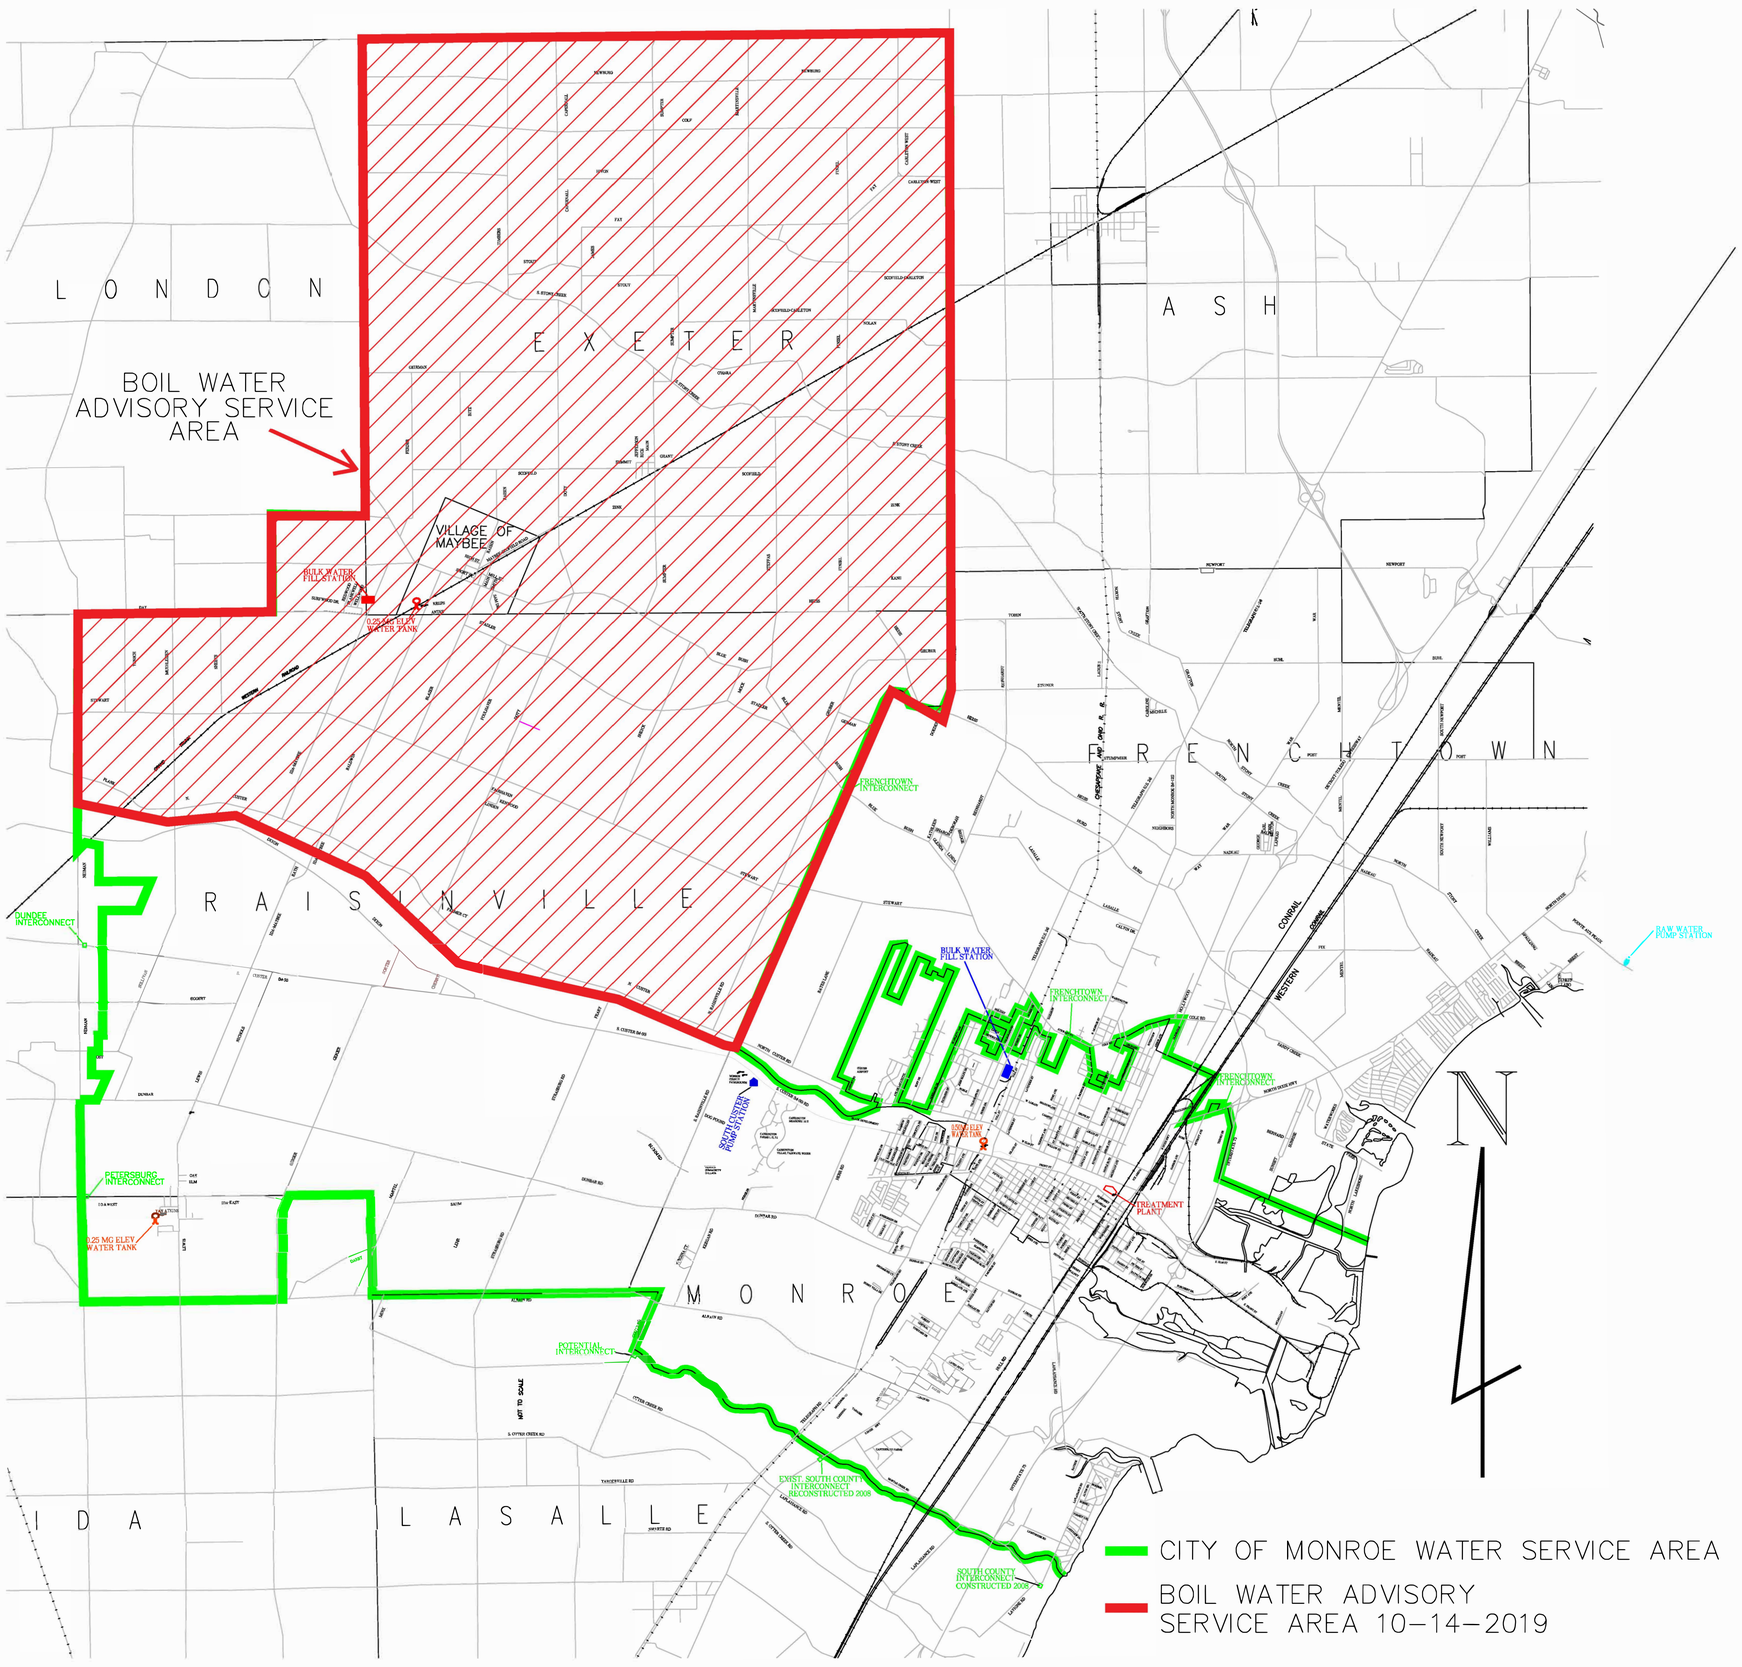
LONDON
EXETER
ASH
BOIL WATER
ADVISORY SERVICE
AREA
VILLAGE OF
MAYBEE
BULK WATER
FILL STATION
0.25 MG ELEV
WATER TANK
FRENCHTOWN
INTERCONNECT
RAISINVILLE
FRENCHTOWN
DUNDEE
INTERCONNECT
BULK WATER
FILL STATION
FRENCHTOWN
INTERCONNECT
RAW WATER
PUMP STATION
SOUTH WATER
PUMP STATION
0.5 MG ELEV
WATER TANK
TREATMENT
PLANT
PETERSBURG
INTERCONNECT
0.25 MG ELEV
WATER TANK
MONROE
POTENTIAL
INTERCONNECT
NOT TO SCALE
EXIST. SOUTH COUNTY
INTERCONNECT
RECONSTRUCTED 2008
IDA
LASALLE
SOUTH COUNTY
INTERCONNECT
CONSTRUCTED 2008
N
CITY OF MONROE WATER SERVICE AREA
BOIL WATER ADVISORY
SERVICE AREA 10-14-2019